



**THE PORT AUTHORITY
OF NEW YORK & NEW JERSEY**

[Signature]
ENGINEERING PROGRAM MANAGER
MAINTENANCE ENGINEERING DESIGN DIVISION
[Signature]
CHIEF MECHANICAL ENGINEER

No.	Date	Revision	Approved

Engineering Department
Design Divisions

The World Trade
Center

Title

**INSTALLATION OF
MAIN SPRINKLER LOOP
SERVICE LEVEL 8-1**


REMOVALS

This drawing subject to conditions in contract.
All improvements, means, designs and methods
herein are reserved to Port Authority and
may not be used without its written consent.

V.C.	R.L.	H. M.C.
Designed by	Drawn by	Checked by

Date 3/28/97 Scale AS SHOWN

Contract Number WTC-178	Drawing Number SP-2
-----------------------------------	-------------------------------

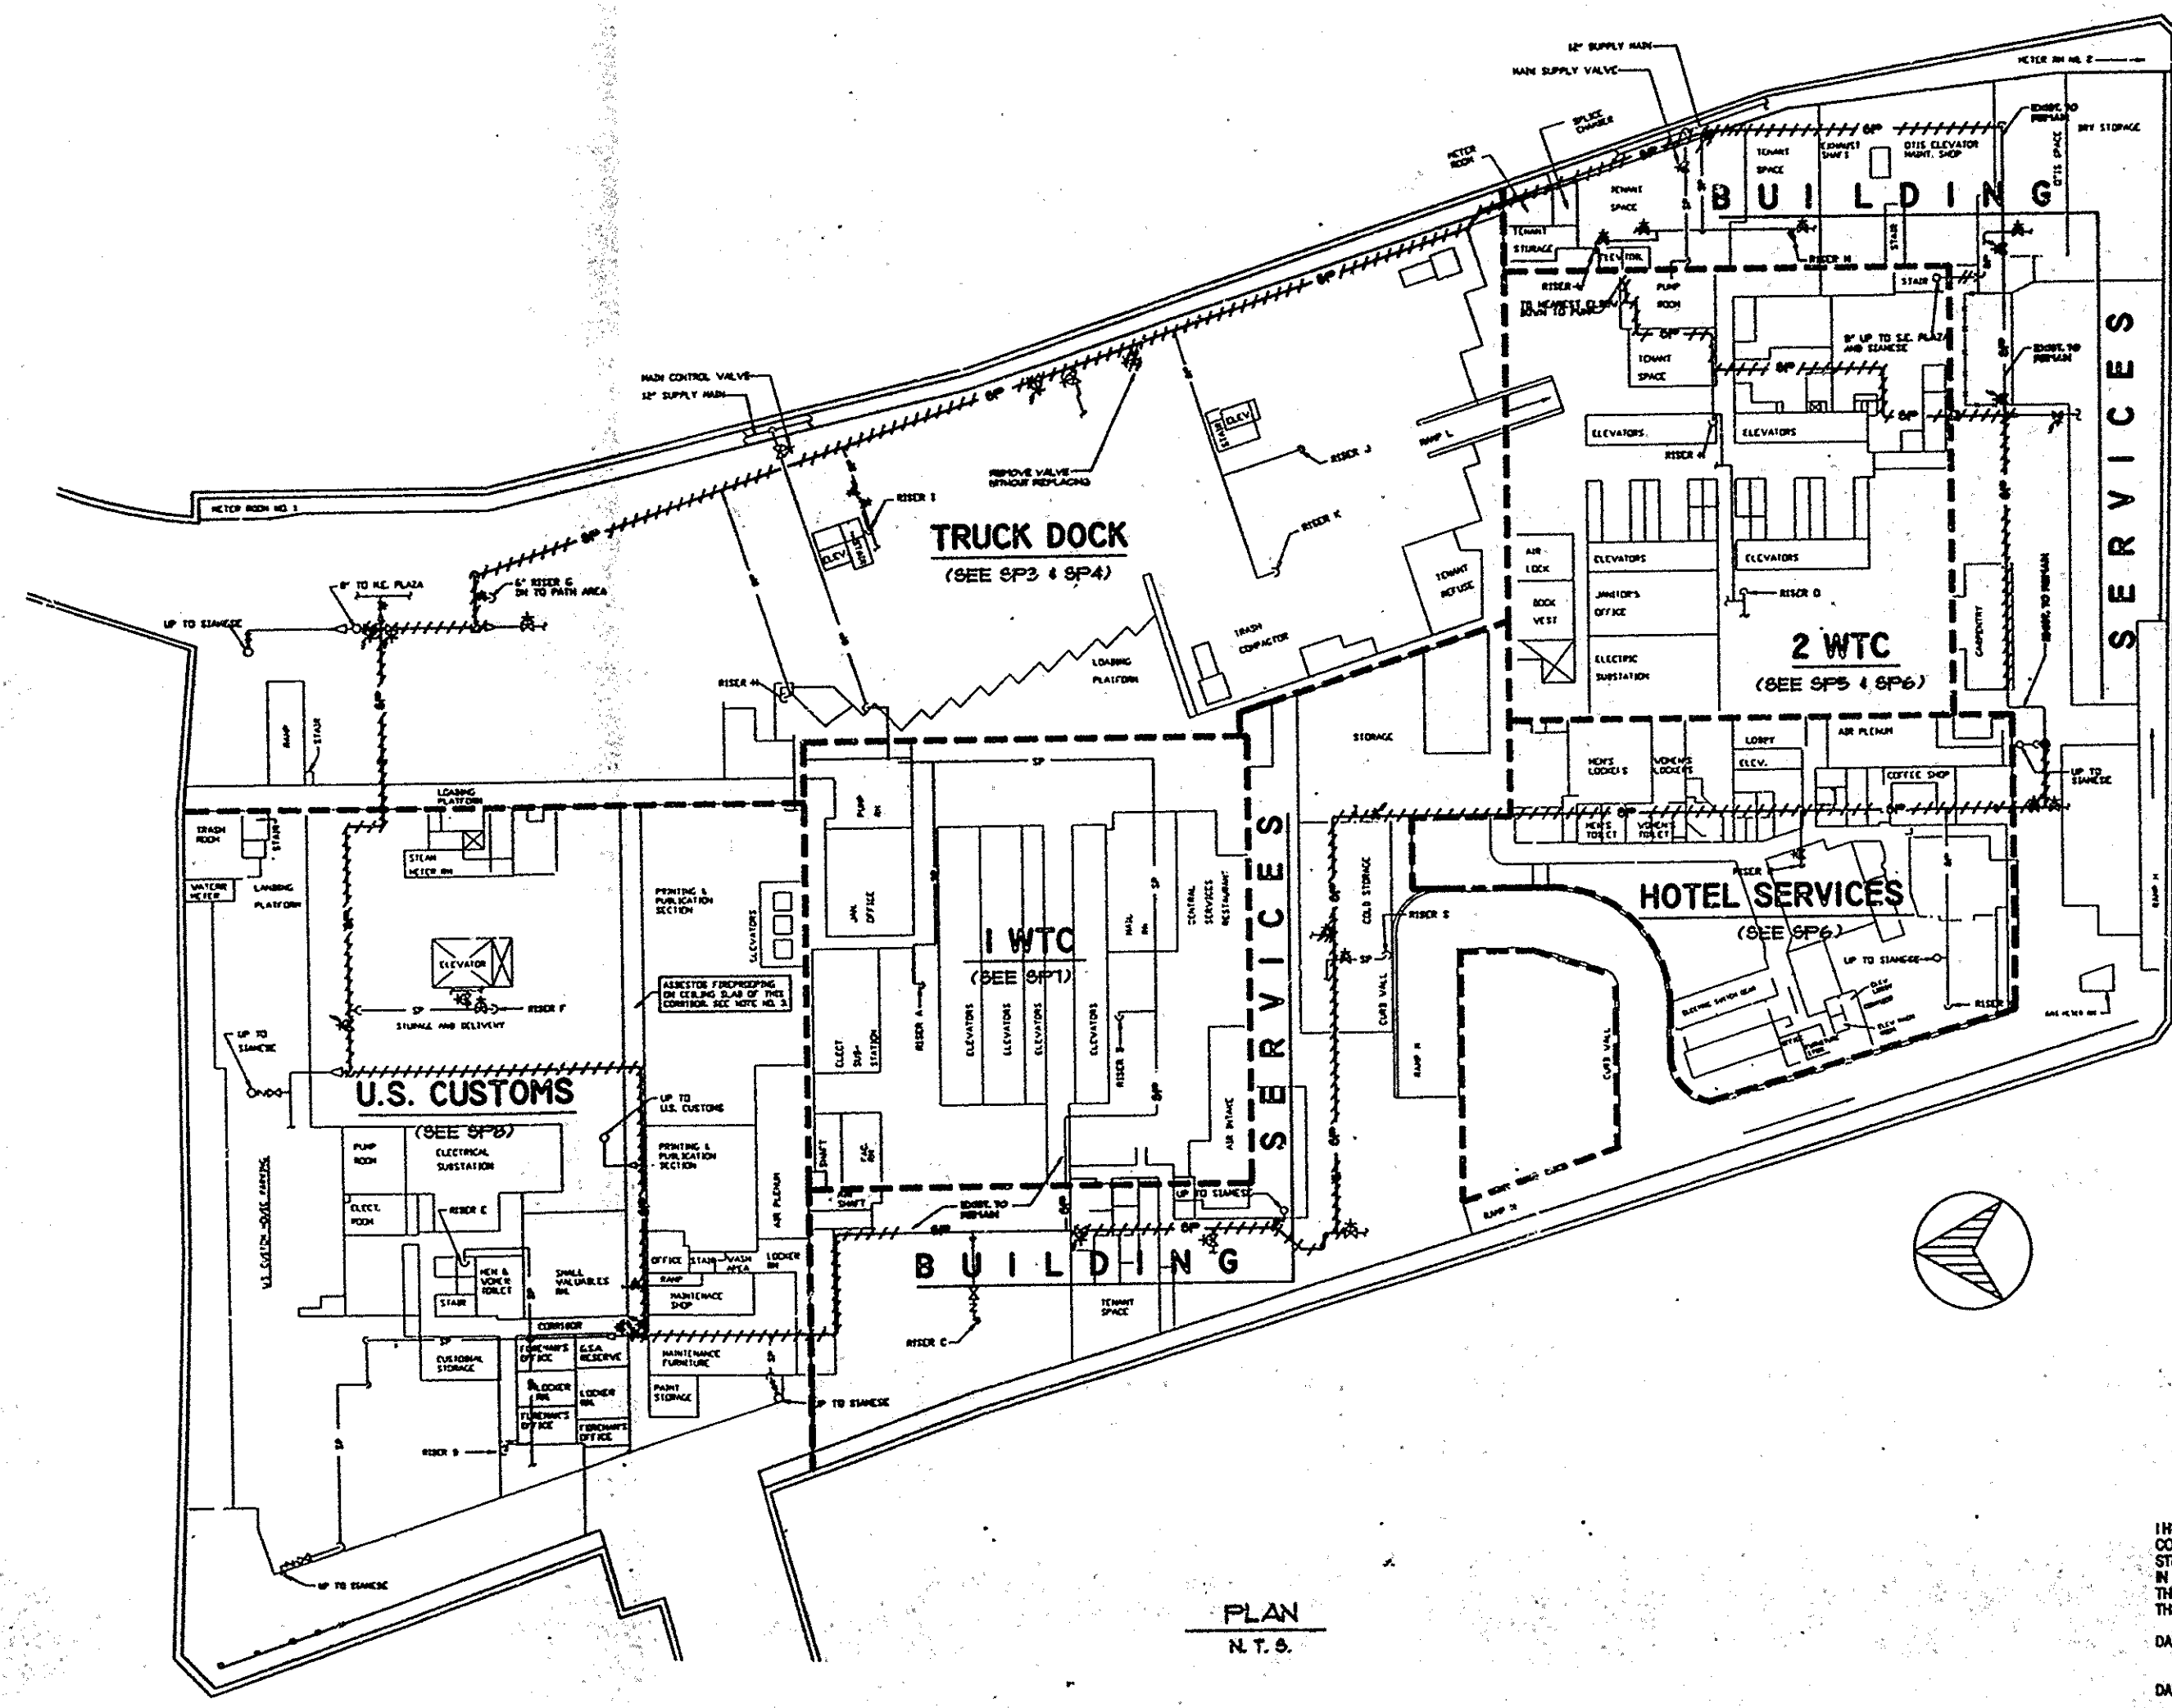

I HEREBY CERTIFY THAT THIS IS A TRUE AND CORRECT
COPY OF ONE OF THE CONTRACT DRAWINGS CON-
STITUTING A PART OF CONTRACT NO.
IN THE FORM IN WHICH SAID DRAWINGS EXISTED AT
THE TIME THE SAID CONTRACT WAS EXECUTED BY
THE PARTIES.
DATE 7/15/97 *[Signature]*
SPEC. WRITER
[Signature]
ENGINEER OF DESIGN